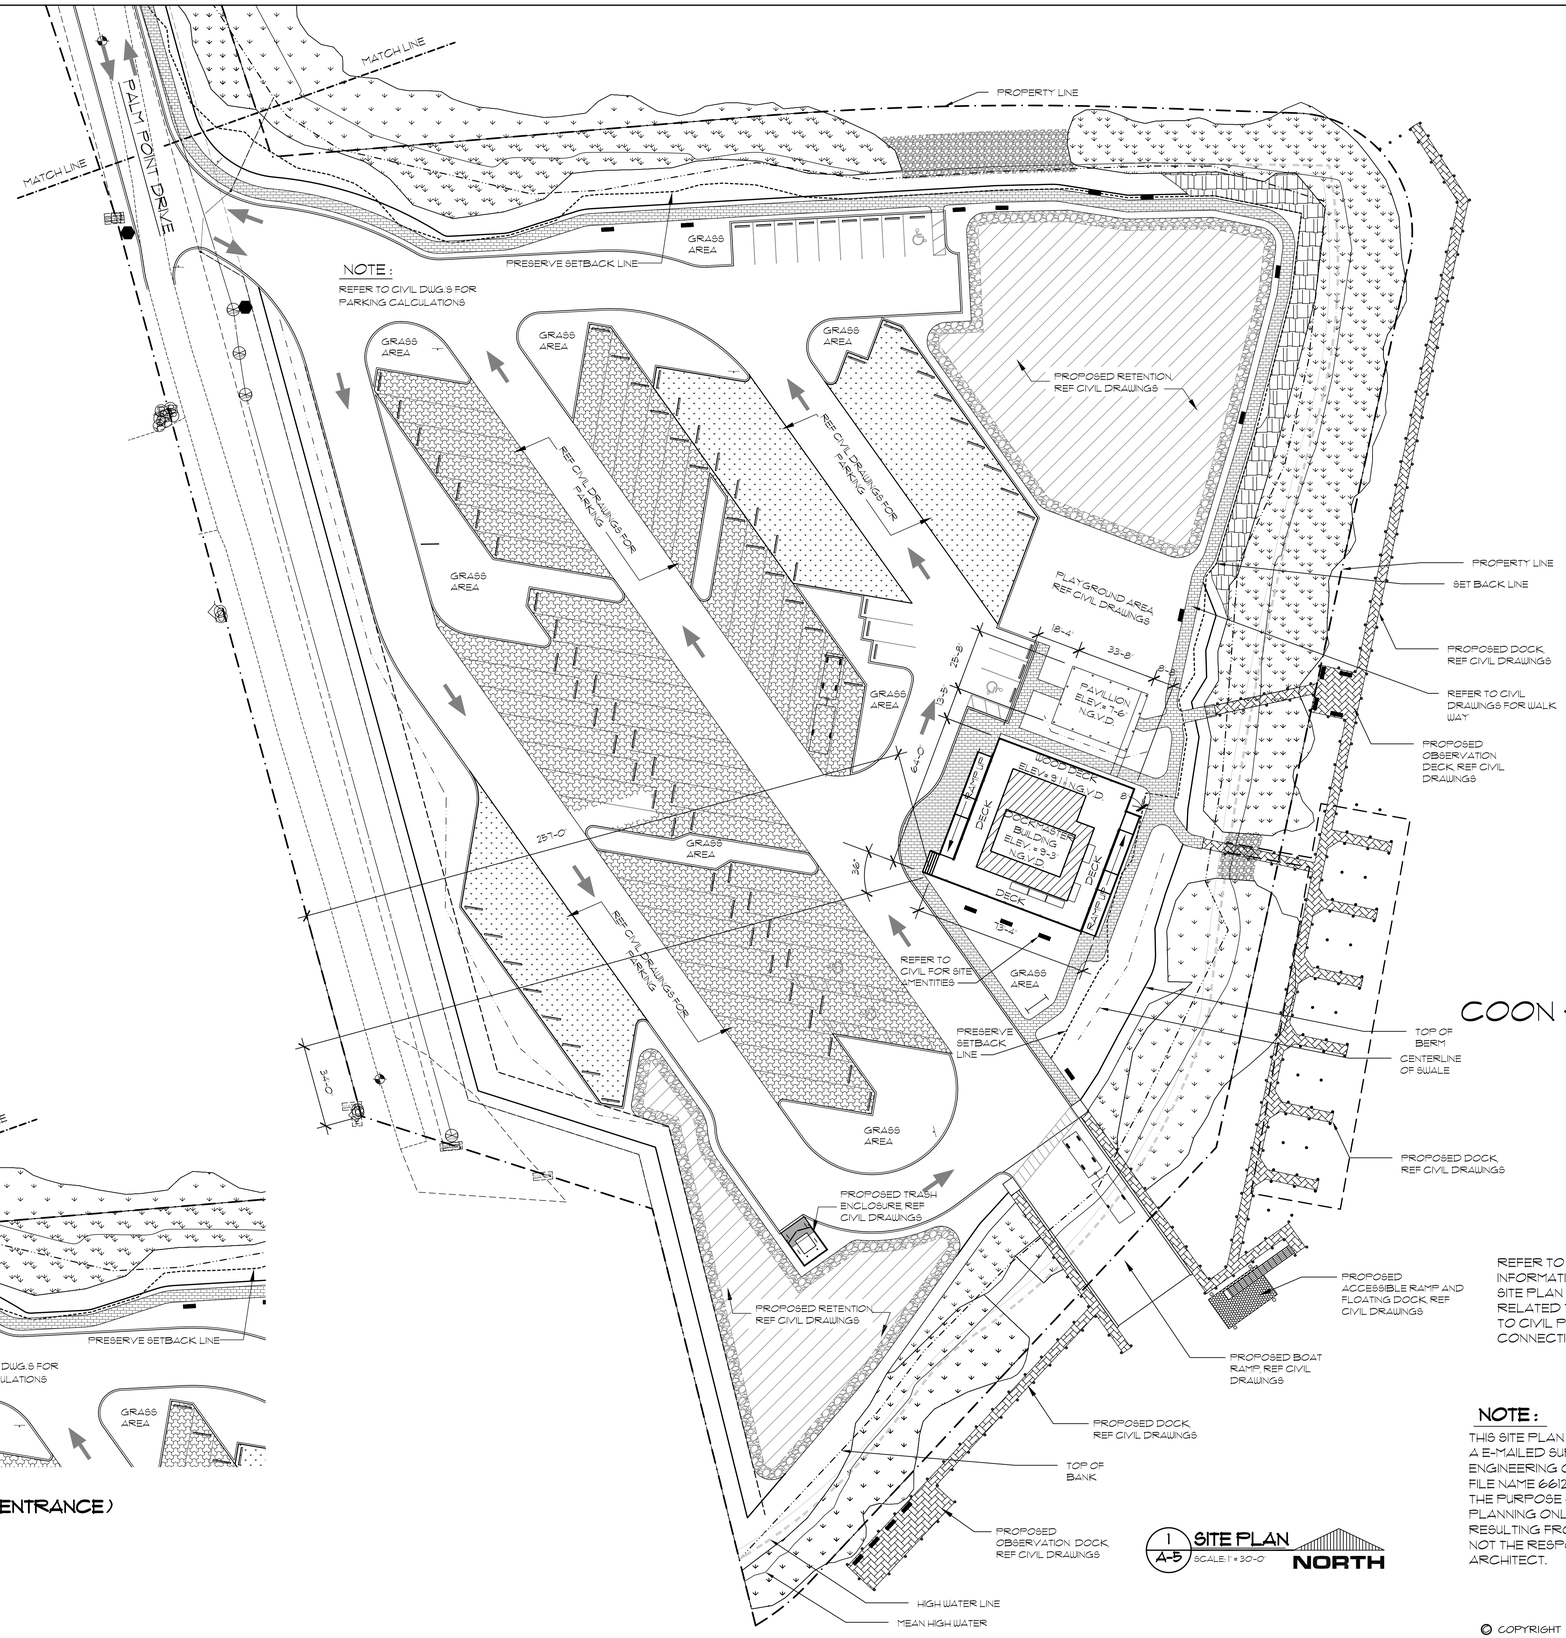

NOTE:

REFER TO CIVIL PLANS FOR ALL INFORMATION PERTAINING TO THE SITE PLAN AND ALL CALCULATIONS RELATED TO SITE DESIGN. REFER TO CIVIL PLANS FOR ALL SITE UTILITY CONNECTIONS.

NOTE:

THIS SITE PLAN WAS DOWNLOADED FROM A E-MAILED SURVEY FROM JOHNSON ENGINEERING ON 03/23/2007 FROM DWG FILE NAME 66126-BASE.DWG PROVIDED. THE PURPOSE OF THIS SITE PLAN IS FOR PLANNING ONLY ANY DISCREPANCY RESULTING FROM ITS USE OTHERWISE IS NOT THE RESPONSIBILITY OF THE ARCHITECT.

© COPYRIGHT 2007 MATT JOYNER ARCHITECT

DRAWN MFZ
CHECKED CMJ
JOB NO.
DATE 04/05/2007

REVISIONS

SITE PLAN

GOODLAND BOAT RAMP
750 PALM POINT DRIVE
GOODLAND, FLORIDA 34140

C. MATT JOYNER, P.A. ARCHITECT A.I.A.
909 SIXTH AVENUE NORTH, SUITE # 101
NAPLES, FLORIDA 34102
(239)-261-1899 AA-0003055 FAX. (239)-261-5633

A-1